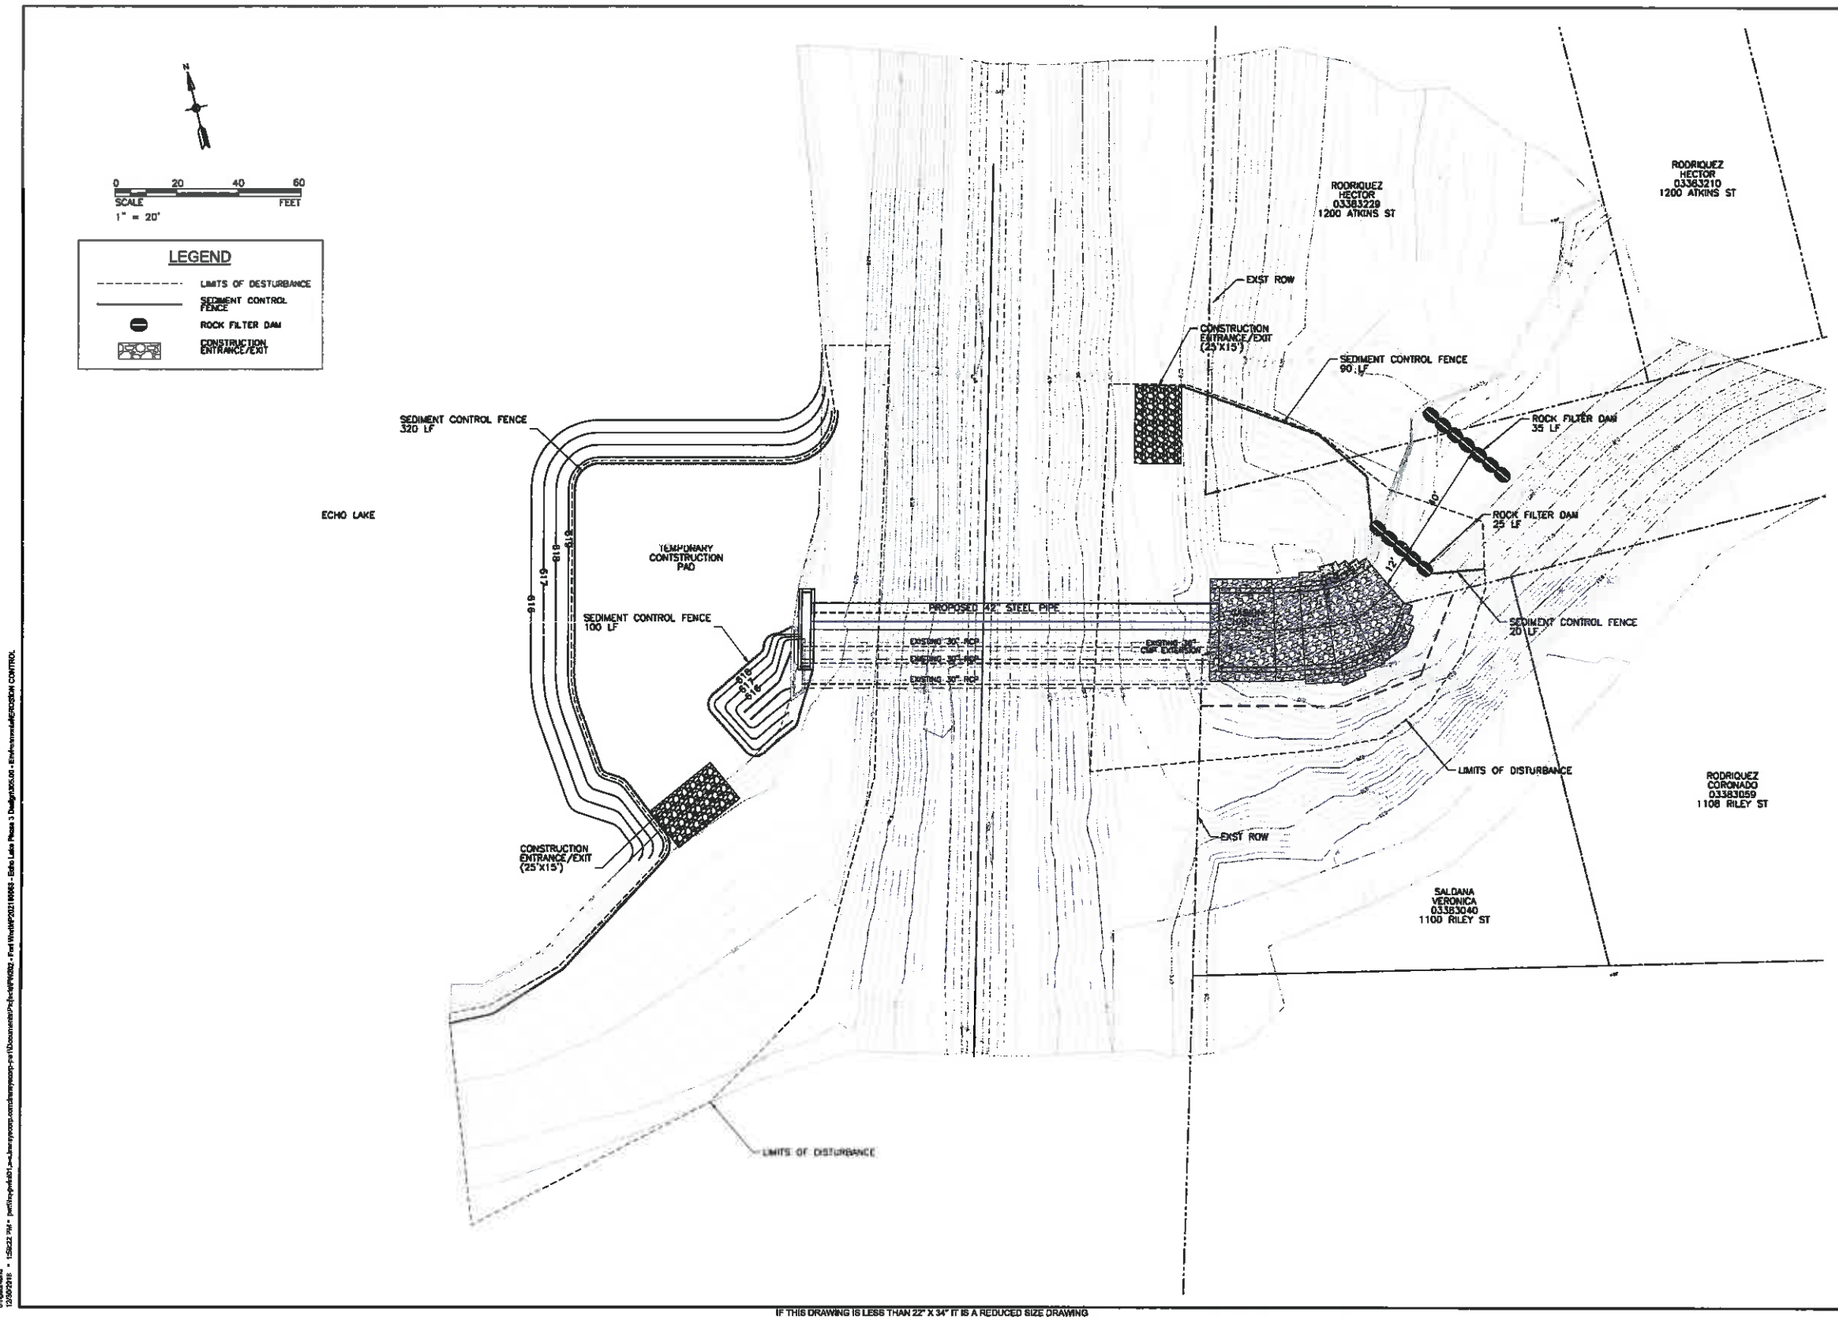

IF THIS DRAWING IS LESS THAN 22" X 34" IT IS A REDUCED SIZE DRAWING

TranSystems
TRANSYSTEMS CORPORATION
CONTRACT TBPE F-2587
900 W. 7TH STREET
SUITE 1100
FORT WORTH, TX 76102
PHONE: 817-339-8869
FAX: 817-339-2247

This document is incomplete and is released for the purpose of interim review only under the authority of Michael R. Hobbs, P.E. #106844 on 12/30/2016 It is not to be used for construction, bidding, or permit purposes.

CONSULTANTS:

ECHO LAKE PROJECT
PHASE 3

REVISIONS:

MARK	DATE	DESCRIPTION

PROJ NO: P202160063
SCALE: 1"=20'
DATE: 12/30/2016
DESIGNED BY: MRH
DRAWN BY: BMG
CHECKED BY: MRH

SHEET TITLE:
ECHO LAKE
EROSION
CONTROL PLAN

SHEET NO.
13
SHEET OF