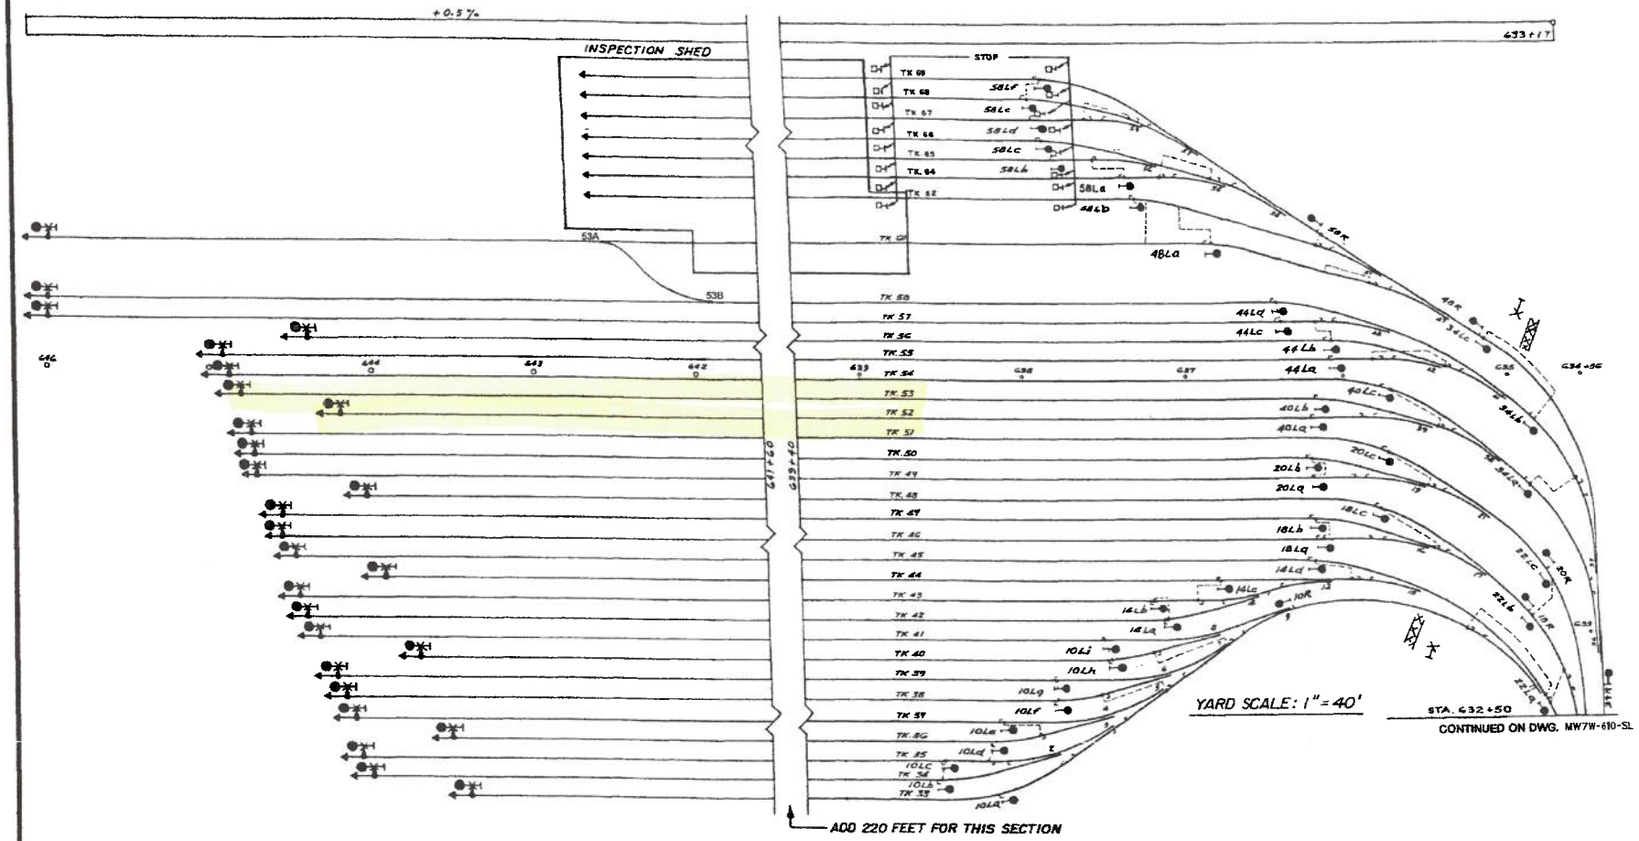

239th STREET YARD

239th St CONTROL
239th St YARD TOWER

C	12-03 2010	CORRECTED 53SW A & B AS PER FIELD CHECK	ST
B	06-11 2009	UPDATED TO SHOW SIGNAL CONTROL	ST
A	08/26/01	REDRAWN UNDER CONTRACT S-32336	Y.W.M

	ELEVATED STRUCTURE	OPEN CUT VIADUCT	SUBWAY	TOTAL
ROUTE MILES				
TRACK MILES				

MTA NEW YORK CITY TRANSIT
DIVISION OF MAINTENANCE OF WAY

GENERAL SIGNAL ARRANGEMENT
STA. 632+50 TO STA. 646+00
WHITE PLAINS ROAD LINE

CONTRACT S-32336 IRT

SCALE: 1" = 20' FT.

DATE 08/26/01

D. L. Ashe
LEAD DESIGN MANAGER
SIGNAL ENGENEERING, CPM

SR. DIRECTOR
ENGENEERING, MOW

DRAWING NO. MW7W-632-SL-C (068A)