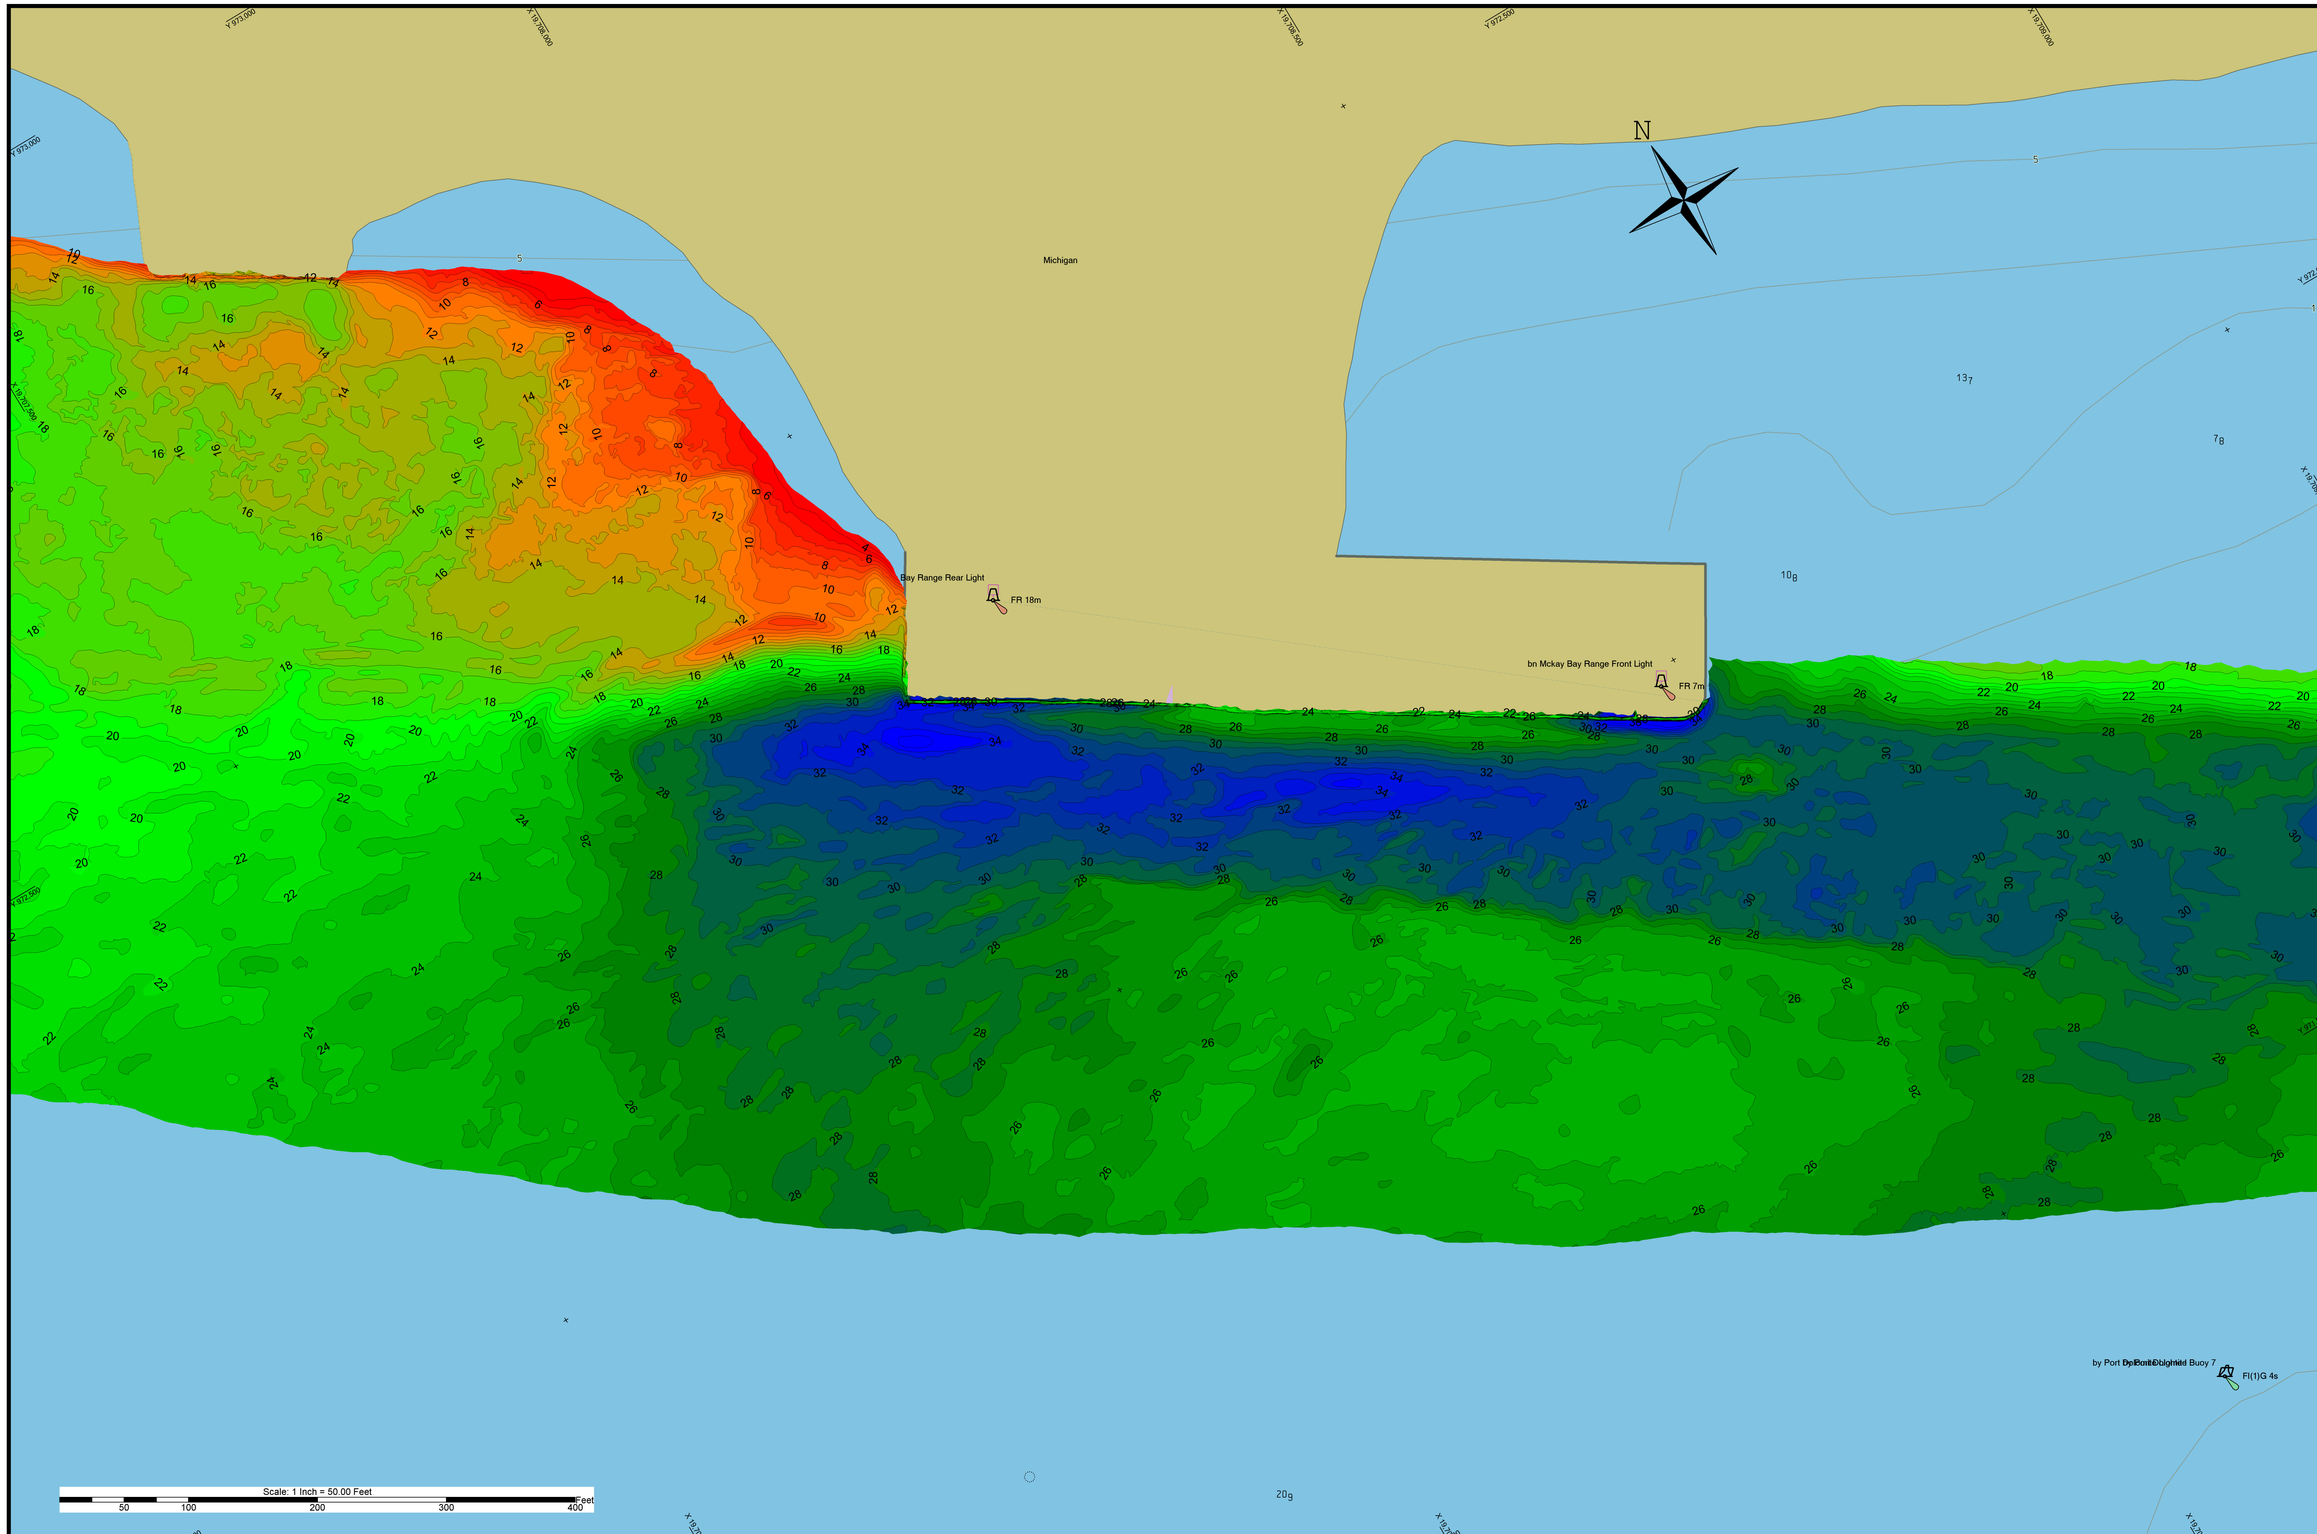

DATES OF SURVEY:
10-19-19

FILE NO.:
REQUEST NO.:

SCALE:
ONE INCH = 50 FEET

FIELD BOOKS:
Sounding Notes 2019
Page 300

Approved: J Wilson
FIELD CARTOGRAPHER

Approved:
CIVIL ENGINEERING TECHNICIAN

Approved: J. Wilson
ASST. CHIEF OF SURVEY

Approved: J. Wilson
CHIEF OF SURVEY

Date: 10-19-19

Ryba Marine
Construction Co.

SURVEY SECTION
IGLD 1985 LWD Water Level
4.2' to 4.35'
at time of survey

Cerdarville, MI
Cedarville Dock
NAVIGATION IMPROVEMENT PROJECT

Condition Survey

Cedarville

SHEET 1 OF 1