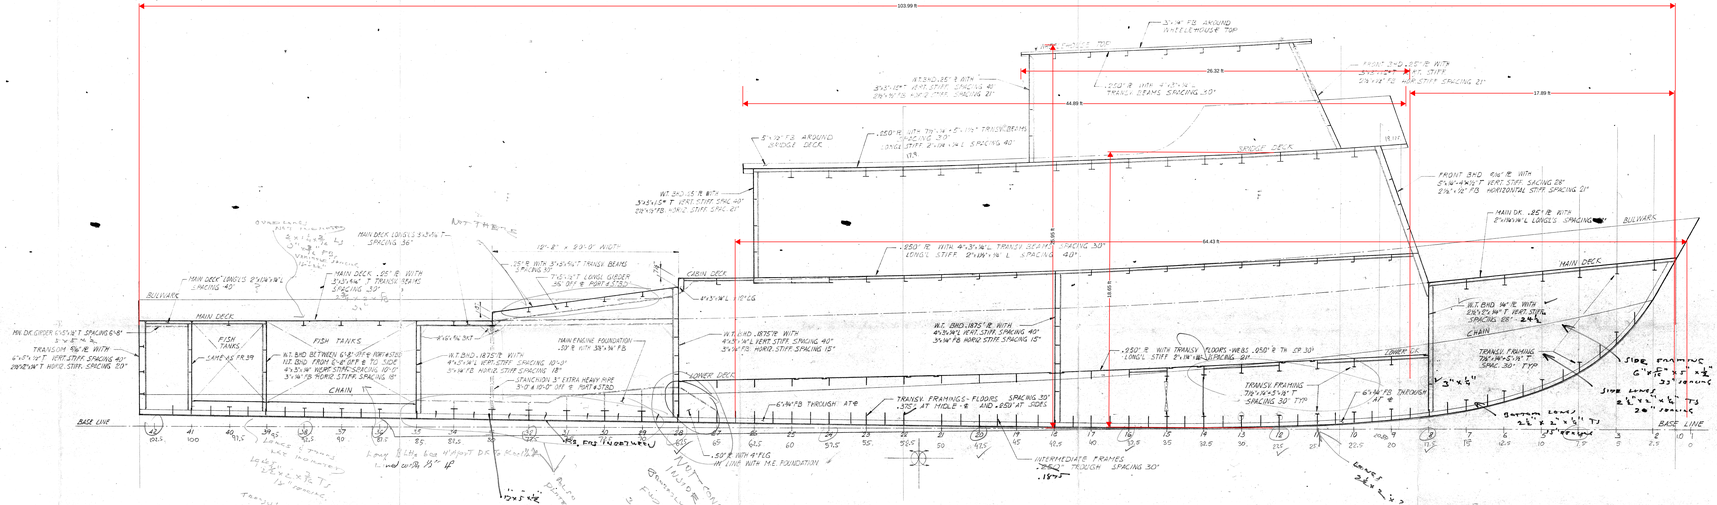


MSO WORKING DWG.

| QUALIFIER 105 | | SAN DIEGO |
|---|---|---|
| DRAWN [redacted] | DATE: 8-24-76 | STRUCTURAL INBOARD PROFILE |
| APP'D [redacted] | DATE: 9-20-76 | |
| SCALE: 3/4" = 1'0" | | REV. |

No. — Approved — Revised — Date

REVISIONS IN RED